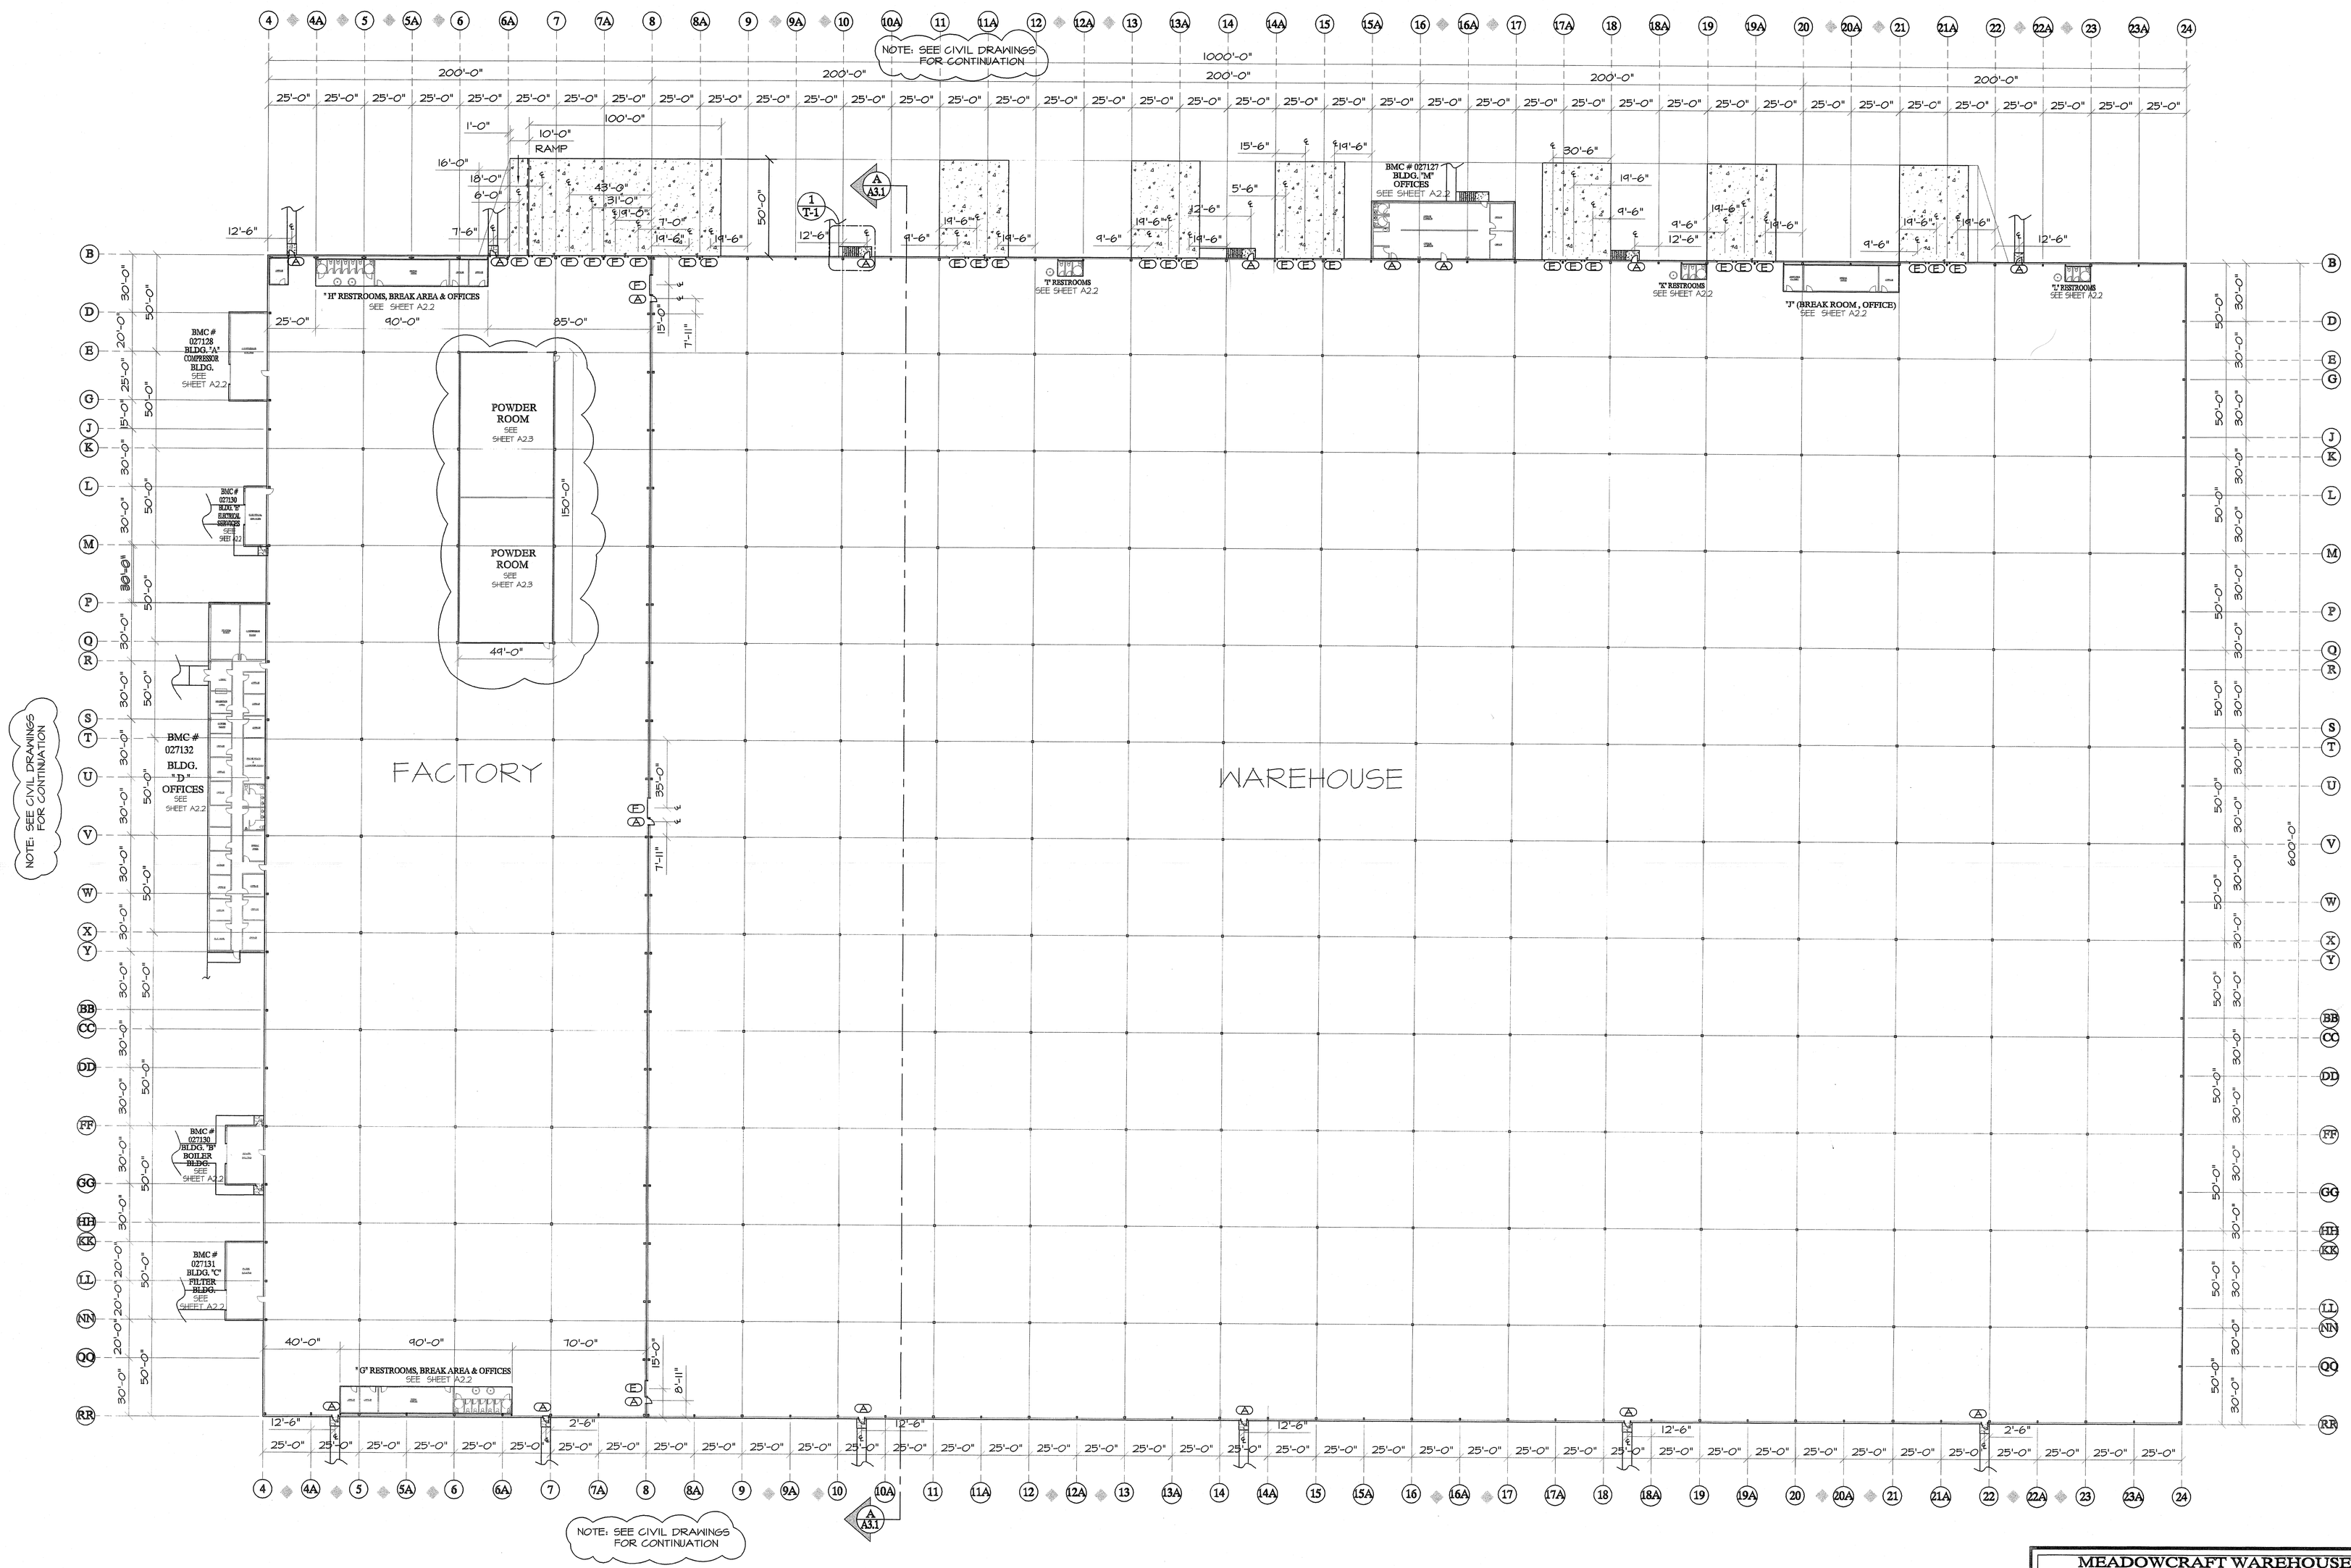

FLOOR PLAN

1/32" = 1'

REGISTERED ARCHITECT CERTIFICATE NO. 31762 TERRANCE MARK THOMPSON 1/12/98 ARIZONA U.S.A.

T.M. 1/12/98

MEADOWCRAFT WAREHOUSE YUMA COUNTY, ARIZONA		
GENERAL FLOOR PLAN		
SCALE: 1/32" = 1'	DESIGNED BY: tmt	SURVEYED BY:
DATE: DEC. "97"	DRAWN BY: Vna.	JOB No. 97-038

EDAIS Engineering
PLANNING - CIVIL - SURVEYING
3076 S. Ave. 4E Yuma, Arizona 85365
(520) 344-3686 FAX (520) 341-1075

SHEET A2.1